Seller disclosure statement

Queensland Government

Property Law Act 2023 section 99

Form 2, Version 1 | Effective from: 1 August 2025

WARNING TO BUYER – This statement contains important legal and other information about the property offered for sale. You should read and satisfy yourself of the information in this statement before signing a contract. You are advised to seek legal advice before signing this form. You should not assume you can terminate the contract after signing if you are not satisfied with the information in this statement.

WARNING – You must be given this statement before you sign the contract for the sale of the property.

This statement does not include information about:

- flooding or other natural hazard history
- structural soundness of the building or pest infestation
- current or historical use of the property
- current or past building or development approvals for the property
- limits imposed by planning laws on the use of the land
- services that are or may be connected to the property
- the presence of asbestos within buildings or improvements on the property.

You are encouraged to make your own inquiries about these matters before signing a contract. You may not be able to terminate the contract if these matters are discovered after you sign

Part 1 – Seller and property details

Seller: COOPER RILEY SLOSS

Property address *(referred to as the "property" in this statement)*: Lot 906 Showgrounds Road, Oakey QLD 4401

Lot on plan description: LOT 906 CROWN PLAN O1524

Community titles scheme or BUGTA scheme: Is the property part of a community titles scheme or a BUGTA scheme:

Yes ☐

If **Yes**, refer to Part 6 of this statement for additional information

No ☒

If **No**, please disregard Part 6 of this statement as it does not need to be completed

Part 2 – Title details, encumbrances and residential tenancy or rooming accommodation agreement

Title details	The seller gives or has given the buyer the following— A title search for the property issued under the Land Title Act 1994 showing interests registered under that Act for the property. ☒ **Yes** A copy of the plan of survey registered for the property. ☒ **Yes**
Registered encumbrances	Registered encumbrances, if any, are recorded on the title search, and may affect your use of the property. Examples include easements, statutory covenants, leases and mortgages. You should seek legal advice about your rights and obligations before signing the contract.

Unregistered encumbrances(excluding statutory encumbrances)	There are encumbrances not registered on the title that will continue to affect the property after settlement. ☐ **Yes** ☒ **No** **Note**—If the property is part of a community titles scheme or a BUGTA scheme it may be subject to and have the benefit of statutory easements that are **NOT** required to be disclosed. **Unregistered lease (if applicable)** If the unregistered encumbrance is an unregistered lease, the details of the agreement are as follows: the start and end day of the term of the lease: the amount of rent and bond payable: whether the lease has an option to renew: **Other unregistered agreement in writing (if applicable)** If the unregistered encumbrance is created by an agreement in writing, and is not an unregistered lease, a copy of the agreement is given, together with relevant plans, if any. ☐ **Yes** **Other unregistered agreement in writing (if applicable)** Unregistered oral agreement (if applicable) If the unregistered encumbrance is created by an oral agreement, and is not an unregistered lease, the details of the agreement are as follows:
Statutory encumbrances	There are statutory encumbrances that affect the property. ☒ **Yes** ☐ **No** If **Yes**, the details of any statutory encumbrances are as follows: All statutory rights relating to water supply, sewerage, drainage, electricity, internet, telephone, and other services passing through or over the property, whether protected by registered or statutory easements, including but not limited to any infrastructure or public authority rights identified in this Form 2, including Annexures.
Residential tenancy or rooming accommodation agreement	The property has been subject to a residential tenancy agreement or a rooming accommodation agreement under the Residential Tenancies and Rooming Accommodation Act 2008 during the last 12 months. **Yes** ☒ **No** If **Yes,** when was the rent for the premises or each of the residents' rooms last increased? (Insert date of the most recent rent increase for the premises or rooms) **Note**—Under the Residential Tenancies and Rooming Accommodation Act 2008 the rent for a residential premises may not be increased earlier than 12 months after the last rent increase for the premises. As the owner of the property, you may need to provide evidence of the day of the last rent increase. You should ask the seller to provide this evidence to you prior to settlement.

Part 3 – Land use, planning and environment

WARNING TO BUYER – You may not have any rights if the current or proposed use of the property is not lawful under the local planning scheme. You can obtain further information about any planning and development restrictions applicable to the lot, including in relation to short-term letting, from the relevant local government.

Zoning	The zoning of the property is (Insert zoning under the planning scheme, the Economic Development Act 2012; the Integrated Resort Development Act 1987; the Mixed Use Development Act 199; the State Development and Public Works Organisation Act 1971 or the Sanctuary Cove Resort Act 1985, as applicable): RURAL - Rural - 100 Ha Minimum
Transport proposals and resumptions	The lot is affected by a notice issued by a Commonwealth, State or local government entity and given to the seller about a transport infrastructure proposal* to: locate transport infrastructure on the property; or alter the dimensions of the property. ☐ **Yes** ☒ **No** The lot is affected by a notice of intention to resume the property or any part of the property. ☐ **Yes** ☒ **No** If **Yes,** a copy of the notice, order, proposal or correspondence must be given by the seller.

* *Transport infrastructure* has the meaning defined in the Transport Infrastructure Act 1994. A proposal means a resolution or adoption by some official process to establish plans or options that will physically affect the property.

Contamination and environmental protection	The property is recorded on the Environmental Management Register or the Contaminated Land Register under the Environmental Protection Act 1994. ☐ **Yes** ☒ **No** **The following notices are, or have been, given:** A notice under section 408(2) of the Environmental Protection Act 1994 (for example, land is contaminated, show cause notice, requirement for site investigation, clean up notice or site management plan). ☐ **Yes** ☒ **No** A notice under section 369C(2) of the Environmental Protection Act 1994 (the property is a place or business to which an environmental enforcement order applies). ☐ **Yes** ☒ **No** A notice under section 347(2) of the Environmental Protection Act 1994 (the property is a place or business to which a prescribed transitional environmental program applies). ☐ **Yes** ☒ **No**
Trees	There is a tree order or application under the Neighbourhood Disputes (Dividing Fences and Trees) Act 2011 affecting the property. ☐ **Yes** ☒ **No** If **Yes,** a copy of the order or application must be given by the seller.
Heritage	The property is affected by the Queensland Heritage Act 1992 or is included in the World Heritage List under the Environment Protection and Biodiversity Conservation Act 1999 (Cwlth). ☐ **Yes** ☒ **No**
Flooding	Information about whether the property is affected by flooding or another natural hazard or within a natural hazard overlay can be obtained from the relevant local government and you should make your own enquires. Flood information for the property may also be available at the FloodCheck Queensland portal or the Australian Flood Risk Information portal.
Vegetation, habitats and protected plants	Information about vegetation clearing, koala habitats and other restrictions on development of the land that may apply can be obtained from the relevant State government agency

Part 4 – Buildings and structures

WARNING TO BUYER – The seller does not warrant the structural soundness of the buildings or improvements on the property, or that the buildings on the property have the required approval, or that there is no pest infestation affecting the property. You should engage a licensed building inspector or an appropriately qualified engineer, builder or pest inspector to inspect the property and provide a report and also undertake searches to determine whether buildings and improvements on the property have the required approvals.

Swimming pool	There is a relevant pool for the property.	☐ **Yes**	☒ **No**
	If a community titles scheme or a BUGTA scheme – a shared pool is located in the scheme.	☐ **Yes**	☐ **No**
	Pool compliance certificate is given.	☐ **Yes**	☐ **No**
	OR		
	Notice of no pool safety certificate is given.	☐ **Yes**	☒ **No**
Unlicensed building work under owner builder permit	Building work was carried out on the property under an owner builder permit in the last 6 years.	☐ **Yes**	☒ **No**
	A notice under section 47 of the Queensland Building and Construction Commission Act 1991 must be given by the seller and you may be required to sign the notice and return it to the seller prior to signing the contract.		
Notices and orders	There is an unsatisfied show cause notice or enforcement notice under the Building Act 1975, section 246AG, 247 or 248 or under the Planning Act 2016, section 167 or 168.	☐ **Yes**	☒ **No**
	The seller has been given a notice or order, that remains in effect, from a local, State or Commonwealth government, a court or tribunal, or other competent authority, requiring work to be done or money to be spent in relation to the property.	☐ **Yes**	☒ **No**
	If **Yes**, a copy of the notice or order must be given by the seller.		
Building Energy Efficiency Certificate	If the property is a commercial office building of more than 1,000m2, a Building Energy Efficiency Certificate is available on the Building Energy Efficiency Register.		
Asbestos	The seller does not warrant whether asbestos is present within buildings or improvements on the property. Buildings or improvements built before 1990 may contain asbestos. Asbestos containing materials (ACM) may have been used up until the early 2000s. Asbestos or ACM may become dangerous when damaged, disturbed, or deteriorating. Information about asbestos is available at the Queensland Government Asbestos Website (asbestos.qld.gov.au) including common locations of asbestos and other practical guidance for homeowners.		

Part 5 – Rates and services

WARNING TO BUYER – The amount of charges imposed on you may be different to the amount imposed on the seller.

Rates

Whichever of the following applies—

The total amount payable* for all rates and charges (without any discount) for the property as stated in the most recent rate notice is:

Amount $ 703.59 Date Range: 01/07/2026 to 31/12/2026

Or

The property is currently a rates exempt lot.** ☐

Or

The property is not rates exempt but no separate assessment of rates is issued by a local government for the property ☐

*Concessions: A local government may grant a concession for rates. The concession will not pass to you as buyer unless you meet the criteria in section 120 of the Local Government Regulation 2012 or section 112 of the *City of Brisbane Regulation 2012*

** An exemption for rates applies to particular entities. The exemption will not pass to you as buyer unless you meet the criteria in section 93 of the Local Government Act 2009 or section 95 of the *City of Brisbane Act 2010.*

Water

Whichever of the following applies—

The total amount payable as charges for water services for the property as indicated in the most recent water services notice* is:

Amount $ 0.00 Date Range: 01/07/2026 to 31/12/2026

Or

There is no separate water services notice issued for the lot; however, an estimate of the total amount payable for water services is:

Amount $ Date Range:

* A water services notices means a notice of water charges issued by a water service provider under the *Water Supply (Safety and Reliability) Act 2008.*

Part 6 – Community titles schemes and BUGTA schemes

(If the property is part of a community titles scheme or a BUGTA scheme this Part must be completed)

WARNING TO BUYER – If the property is part of a community titles scheme or a BUGTA scheme and you purchase the property, you will become a member of the body corporate for the scheme with the right to participate in significant decisions about the scheme and you will be required to pay contributions towards the body corporate's expenses in managing the scheme. You will also be required to comply with the by-laws. By-laws will regulate your use of common property and the lot. **For more information about living in a body corporate and your rights and obligations, contact the Office of the Commissioner for Body Corporate and Community Management.**

Body Corporate and Community Management Act 1997	The property is included in a community titles scheme. (If Yes, complete the information below)	☐ **Yes** ☒ **No**
Community Management Statement	A copy of the most recent community management statement for the scheme as recorded under the Land Title Act 1994 or another Act is given to the buyer. **Note** —If the property is part of a community titles scheme, the community management statement for the scheme contains important information about the rights and obligations of owners of lots in the scheme including matters such as lot entitlements, by-laws and exclusive use areas	☐ **Yes**
Body Corporate Certificate	A copy of a body corporate certificate for the lot under the Body Corporate and Community Management Act 1997, section 205(4) is given to the buyer. If **No**— An explanatory statement is given to the buyer that states: • a copy of a body corporate certificate for the lot is not attached; and • the reasons under section 6 of the Property Law Regulation 2024 why the seller has not been able to obtain a copy of the body corporate certificate for the lot.	☐ **Yes** ☐ **No** ☐ **Yes**
Statutory Warranties	**Statutory Warranties**—If you enter into a contract, you will have implied warranties under the Body Corporate and Community Management Act 1997 relating to matters such as latent or patent defects in common property or body corporate assets; any actual, expected or contingent financial liabilities that are not part of the normal operating costs; and any circumstances in relation to the affairs of the body corporate that will materially prejudice you as owner of the property. There will be further disclosure about warranties in the contract.	
Building Units and Group Titles Act 1980	**The property is included in a BUGTA scheme (If Yes, complete the information below)**	☐ **Yes** ☒ **No**
Body Corporate Certificate	A copy of a body corporate certificate for the lot under the Building Units and Group Titles Act 1980, section 40AA(1) is given to the buyer. If **No**— An explanatory statement is given to the buyer that states: • a copy of a body corporate certificate for the lot is not attached; and • the reasons under section 7 of the Property Law Regulation 2024 why the seller has not been able to obtain a copy of the body corporate certificate for the lot. **Note** —If the property is part of a BUGTA scheme, you will be subject to by-laws approved by the body corporate and other by-laws that regulate your use of the property and common property.	☐ **Yes** ☐ **No** ☐ **Yes**

Signatures – SELLER

Signature of seller



10/11/2026, 18:40

Signature of seller

This form is signed by one seller under the authority of all sellers pursuant to section 97(2)(b) of the Property Law Act 2023.
COOPER RILEY SLOSS

Name of seller

Date

Date

Signatures – BUYER

By signing this disclosure statement the buyer acknowledges receipt of this disclosure statement before entering into a contract with the seller for the sale of the lot.

Signature of buyer

Signature of buyer

Name of buyer

Name of buyer

Date

Date

Current Title Search

Queensland Titles Registry Pty Ltd
ABN 23 648 568 101

Title Reference:	**50129831**	**Search Date:**	05/11/2026 13:33
Date Title Created:	25/06/1996	**Request No:**	58208187
Previous Title:	15740144		

ESTATE AND LAND

Estate in Fee Simple

LOT 906 CROWN PLAN O1524
Local Government: TOOWOOMBA

REGISTERED OWNER

Dealing No: 723460070 13/08/2024

COOPER RILEY SLOSS

EASEMENTS, ENCUMBRANCES AND INTERESTS

1. Rights and interests reserved to the Crown by
Deed of Grant No. 11113093 (ALLOT 6 SEC 9)

2. MORTGAGE No 723460071 13/08/2024 at 14:22
COMMONWEALTH BANK OF AUSTRALIA A.C.N. 123 123 124

ADMINISTRATIVE ADVICES

NIL


UNREGISTERED DEALINGS

NIL

Caution - Charges do not necessarily appear in order of priority

** End of Current Title Search **


COPYRIGHT QUEENSLAND TITLES REGISTRY PTY LTD [2026]
Requested by: D-ENQ INFOTRACK PTY LIMITED

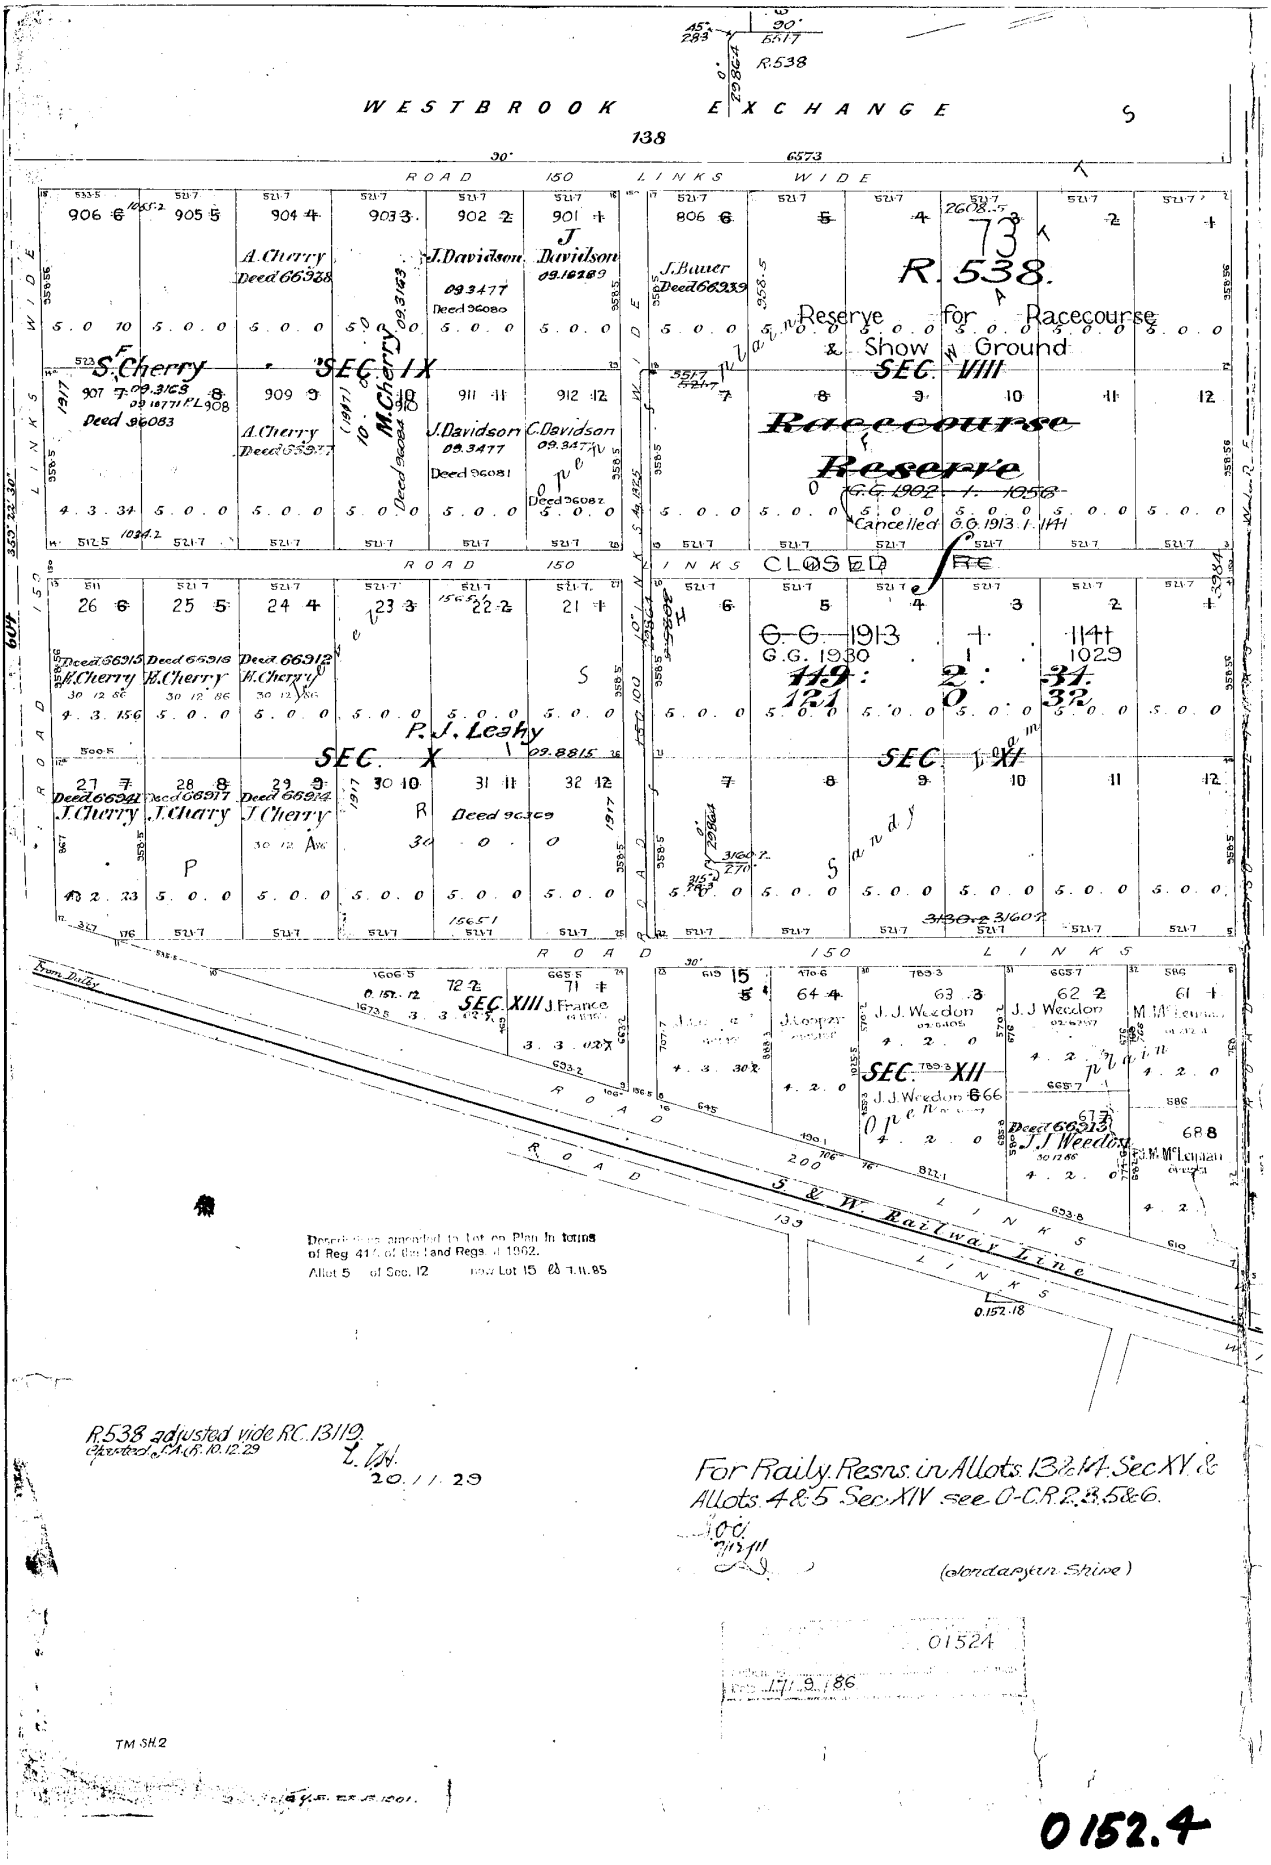

Copyright protects the plan/s being ordered by you. Unauthorised reproduction or amendments are not permitted.

Selection No.

For Additional Plan & Document Notings Refer to CISP

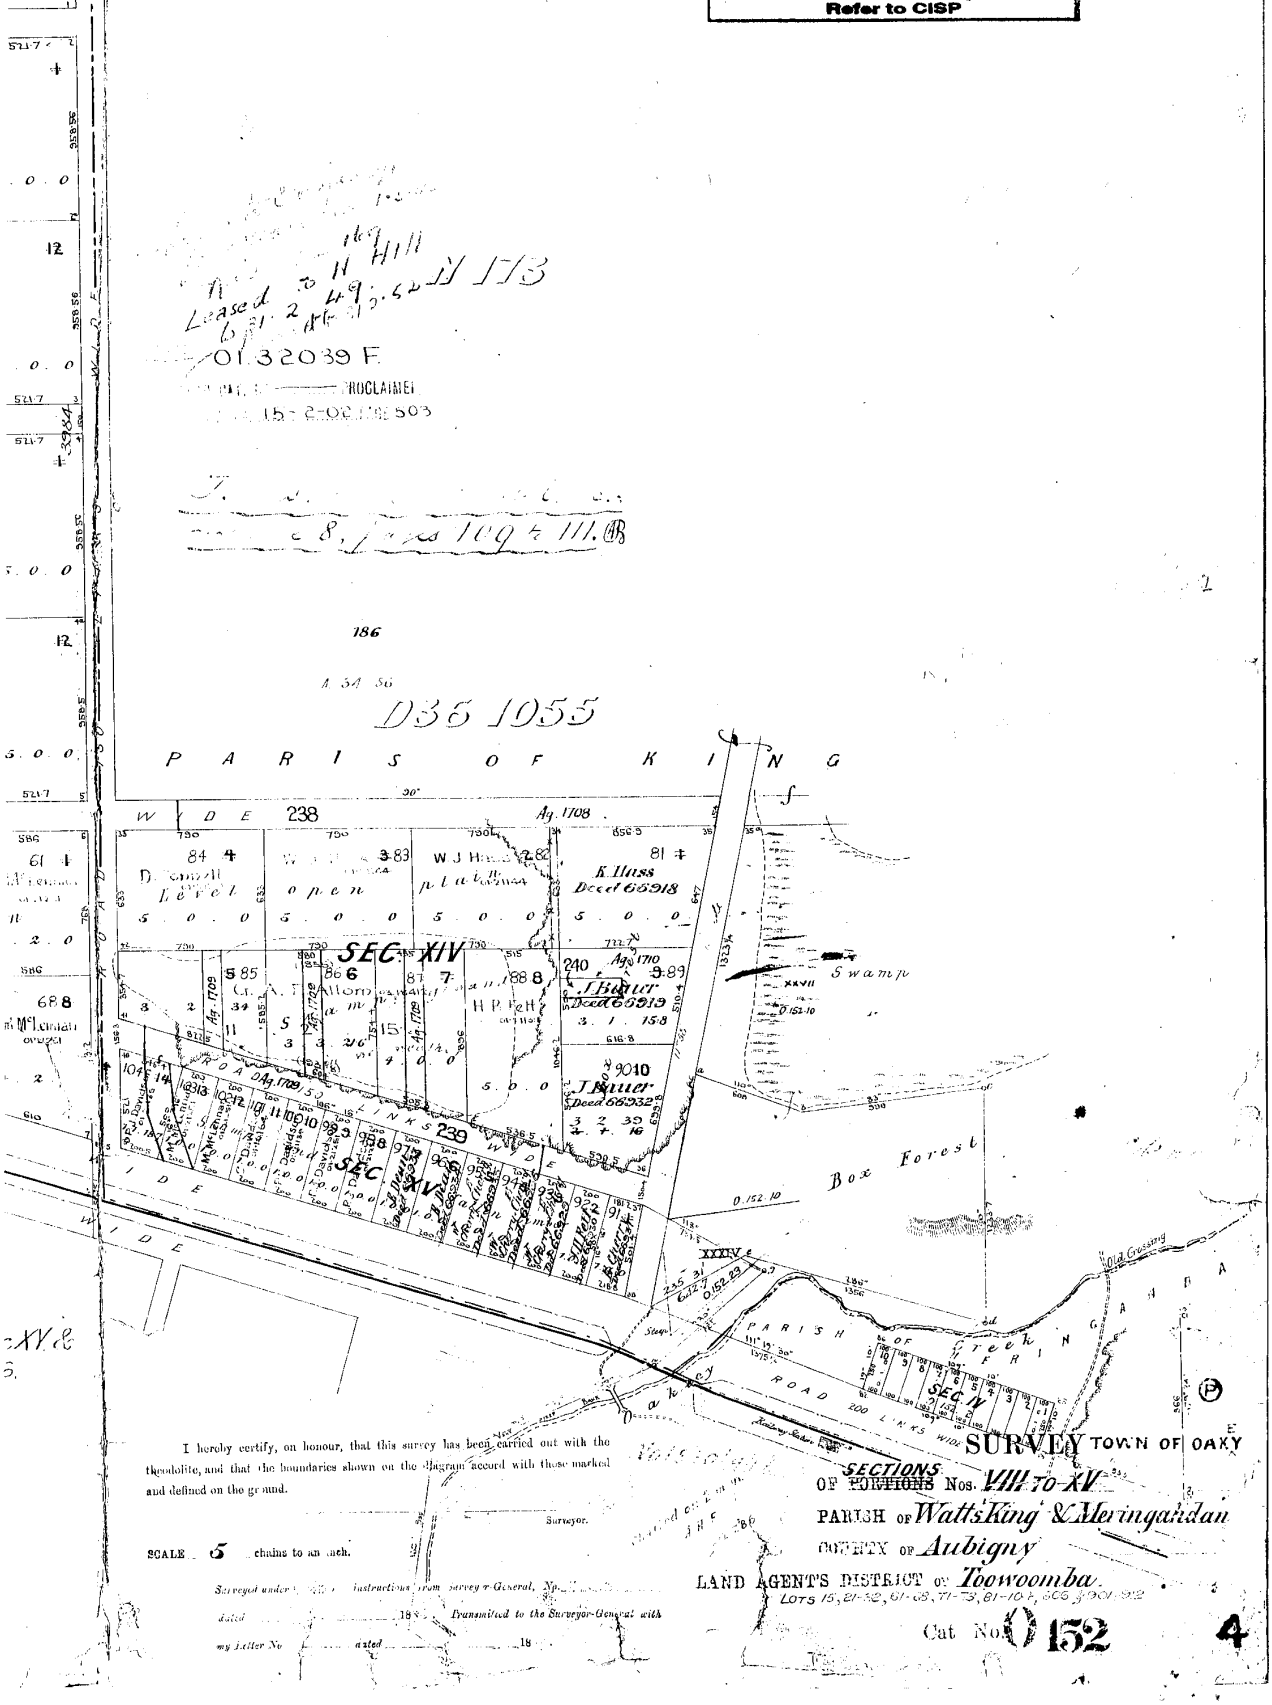

I hereby certify, on honour, that this survey has been carried out with the theodolite, and that the boundaries shown on the diagram accord with those marked and defined on the ground.

Surveyor.

SCALE 5 chains to an inch.

Surveyed under my instructions from Surveyor-General, No.

dated 18 Transmitted to the Surveyor-General with my Letter No. dated 18

SURVEY TOWN OF OAKY

SECTIONS OF ~~PORTIONS~~ Nos. VIII TO XV

PARISH OF Watts King & Meringandan

COUNTY OF Aubigny

LAND AGENT'S DISTRICT OF Toowoomba

LOTS 15, 21-32, 61-68, 71-73, 81-101, 805 & 901-912

Cat No. 0152 4

01524

Site Address:	Lot 906 Showgrounds Road Oakey QLD 4401	**Sequence Number:**	282065467



Scale 1: 6000


Map Sources: Esri, Garmin, HERE, FAO, NOAA, USGS,
© OpenStreetMap contributors, and the GIS User Community

N W E S

Enquiry Area

Map Key Area

Site Address:	Lot 906 Showgrounds Road Oakey QLD 4401	**Sequence Number:**	282065467

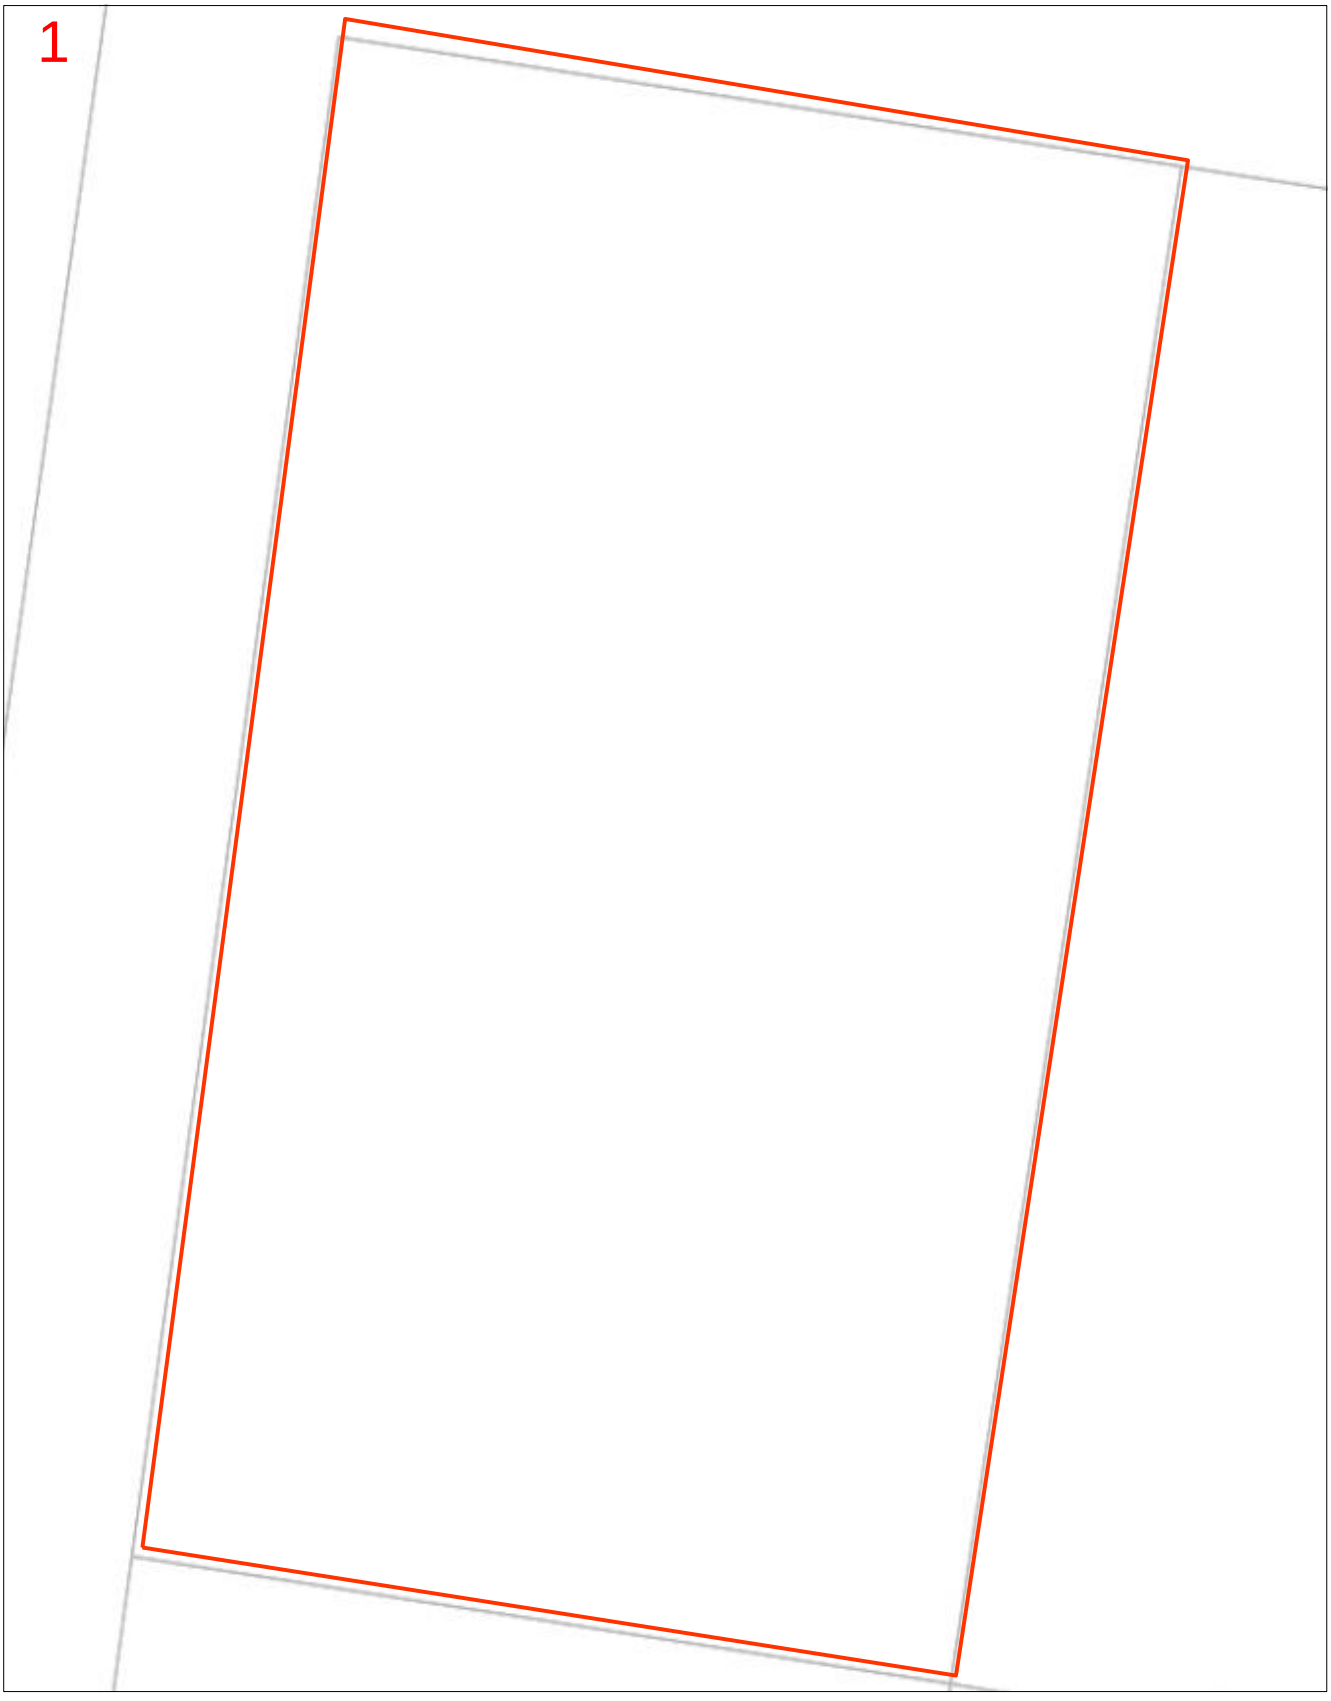

Scale 1: 700

Map Sources: Esri, Garmin, HERE, FAO, NOAA, USGS,
© OpenStreetMap contributors, and the GIS User Community

Enquiry Area

Map Key Area

Legend

PIPE LEGEND: GAS TYPE AND PRESSURE

	Low pressure	Medium pressure	High pressure	Transmission
Natural gas				
Natural gas – proposed				
LPG (yellow dash)	*not applicable*			*not applicable*
Hydrogen blended (aqua dash)	*not applicable*			*not applicable*

PIPE LEGEND: SPECIAL DESIGNATION

	Low pressure	Medium pressure	High pressure	Transmission
Critical main (yellow highlight)				
Casing (grey highlight)				*not applicable*

These designations typically apply to any pipe type and pressure

PIPE LEGEND: OTHER STATUS

- Abandoned pipe
- Idle or inactive pipe

ABBREVIATION

BoK	Back of kerb
C	Depth of cover
CP	Cathodic protection
FoK	Front of kerb
NTI	Not tied in

OBJECT SYMBOLS

- Valve
- Buried valve
- Regulator station
- Gas connected property
- CP test station
- CP anode
- CP bond wire
- CP rectifier terminal
- Syphon
- Marker
- Part service^

^A live gas service terminated underground within the property boundary, available for future extension to the gas meter.

PIPE CODE AND MATERIAL

P*	Polyethylene (PE)
P3	Polyvinyl chloride (PVC)
S*	Steel
C*	Cast iron
CU	Copper
N2	Nylon
W2	Wrought galv iron
W3	PE coat wrought galv iron

INTERPRETATION EXAMPLE

40P6 in 80C2 — High pressure, 40 mm polyethylene in an 80 mm cast iron casing


63S8 — Medium pressure, 63 mm steel

Pipe diameter in millimetres is shown before pipe code.
40P6 = 40 mm nominal diameter

This map was created in colour and should be printed in colour

All underground cables shall be treated as being energised. Where a cable is located that is not represented on the ERGON ENERGY NETWORK BYDA map, then ERGON ENERGY NETWORK shall be contacted immediately.

For Emergency Situations
Please Call 13 16 70

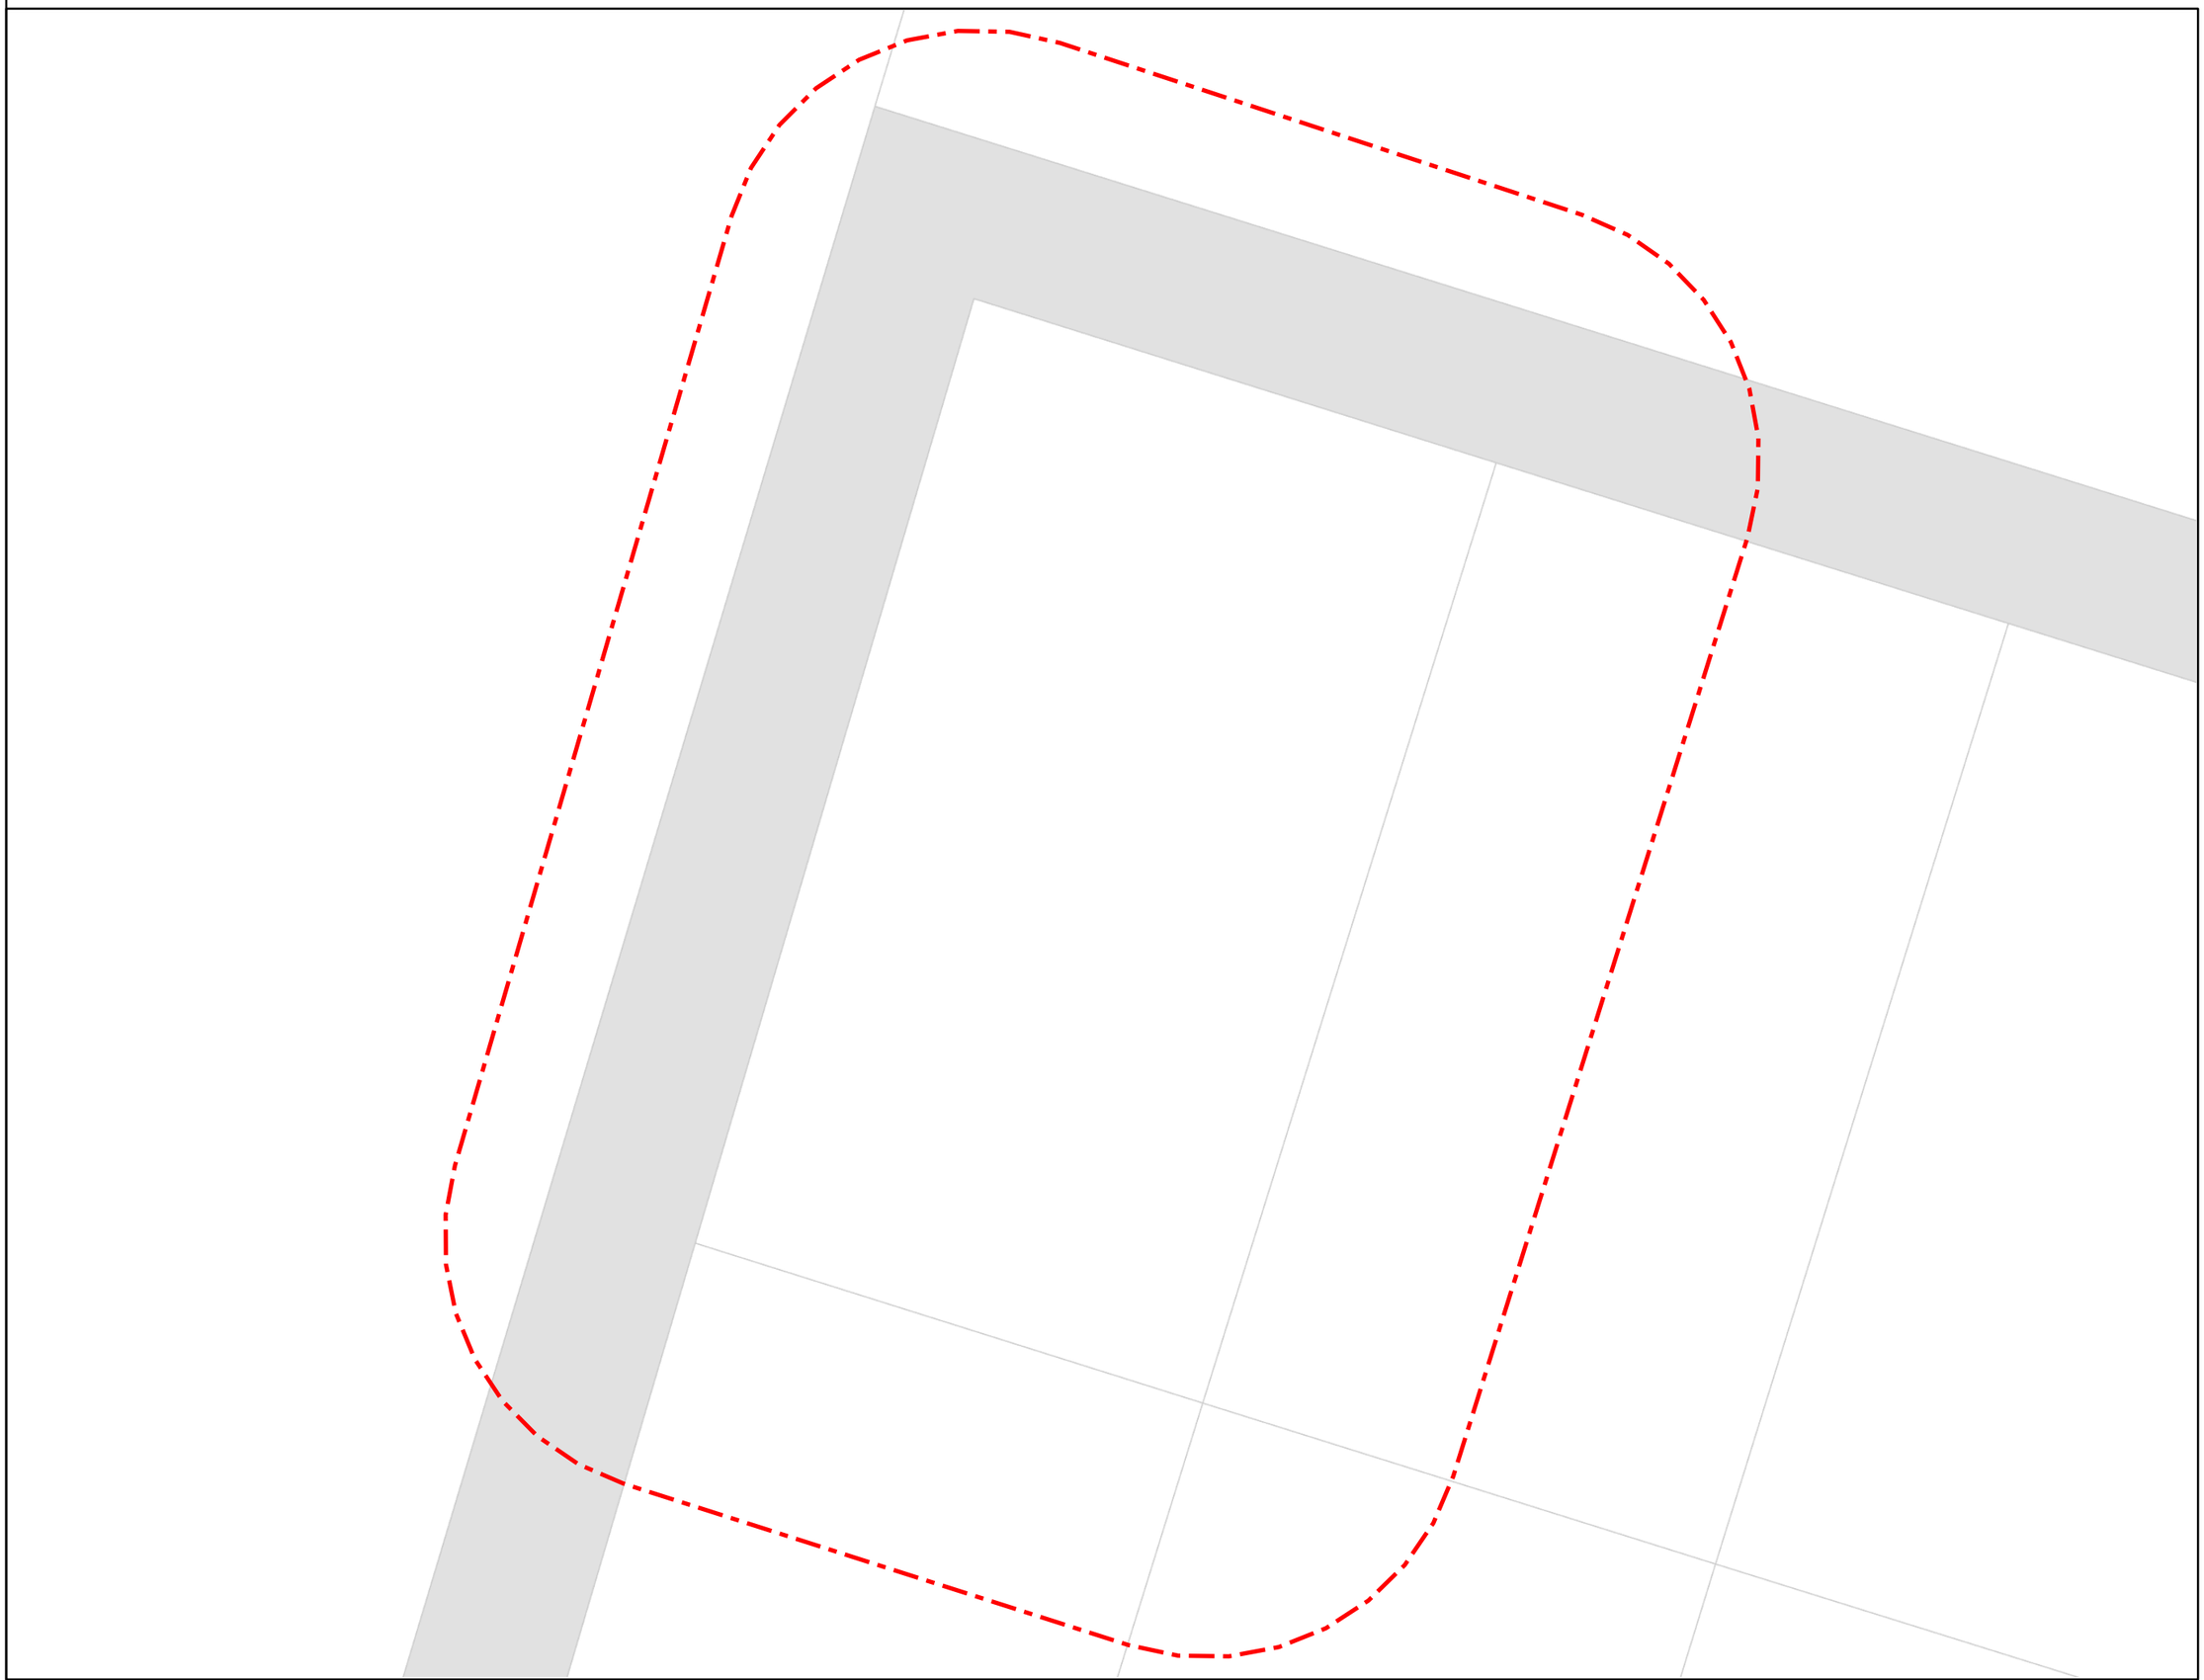

ERGON ENERGY NETWORK

BYDA

Sequence: 282065464
Date: 05/11/2026

Scale: 1:1174
Tile No: **OVERVIEW**

LEGEND

- Substation
- Cable Marker
- Pit
- Pole
- Pillar
- LV Cable (up to 1kV)
- HV Cable (1kV – <33kV)
- HV Cable (33kV and over)
- Pit Boundary
- Planned Work Area

AS5488 Category “D” Plan

N
W E
S

DISCLAIMER: While reasonable measures have been taken to ensure the accuracy of the information contained in this plan response, neither Ergon Energy Network nor Pelican Corp shall have any liability whatsoever in relation to any loss, damage, cost or expense arising from the use of this plan response or the information contained in it or the completeness or accuracy of such information. Use of such information is subject to and constitutes acceptance of these terms.

This output provides details of the ERGON ENERGY NETWORK electrical network. As variations may exist no responsibility is incurred by ERGON ENERGY NETWORK for the accuracy or completeness of the information provided. Exact positions of cables and electrical connectivity should be confirmed on site.

Cable Plan



Report Damage:https://service.telstra.com.au/customer/general/forms/report-damage-to-telstra-
Ph - 13 22 03
Email - Telstra.Plans@team.telstra.com
Planned Services - ph 1800 653 935 (AEST bus hrs only) General Enquiries

TELSTRA LIMITED A.C.N. 086 174 781

Generated On 05/11/2026 14:46:46

Sequence Number: 282065465

Please read Duty of Care prior to any excavating

WARNING
Telstra plans and location information conform to Quality Level "D" of the Australian Standard AS 5488-Classification of Subsurface Utility Information.
As such,Telstra supplied location information is indicative only.Spatial accuracy is not applicable to Quality Level D.
Refer to AS 5488 for further details. The exact position of Telstra assets can only be validated by physically exposing it.
Telstra does not warrant or hold out that its plans are accurate and accepts no responsibility for any inaccuracy.
Further on site investigation is required to validate the exact location of Telstra plant prior to commencing construction work.
A Certified Locating Organisation is an essential part of the process to validate the exact location of Telstra assets and to ensure the asset is protected during construction works.

See the Steps- Telstra Duty of Care that was provided in the email response.


LEGEND

Leadin terminates at a Customer Address	Cable Jointing Pit Number / Letter indicating Pit type/size
Exchange Major Cable Present	Elevated Joint (above ground joint on buried cable)
Pillar / Cabinet Above ground Free Standing	Telstra Plant in shared Utility trench
Above ground Complex Equipment Please note: Powered by 240v electricity	Aerial cable / or cable on wall
OC — Other Carrier Telecommunication Cable/ Asset. Not Telstra Owned	Aerial cable (attached to joint use Pole e.g., Power Pole)
DIST — Distribution cables in Main Cable Ducts	Marker Post Installed
MC — Main Cable ducts on a Distribution Plan	Buried Transponder
Blocked or Damaged Duct	Marker Post & Transponder
Footway Access Chamber (can vary between 1-lid to 12-lid	Optical Fibre Cable Direct Buried
NBN Pillar	Direct Buried Cable
Third Party Owned Network Non-Telstra	nbn owned network



Single to Multiple Round Conduit Configurations 1,2,4,9 respectively

(attached text denotes conduit type and size)

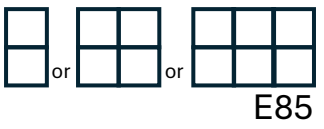


Multiple Square Conduit configurations 2,4,6 respectively

(attached text denotes conduit type and size)


Some examples of conduit type and size:

A - Asbestos cement, P - PVC / Plastic, C - Concrete,
GI - Galvanised Iron, E - Earthenware
Conduit sizes nominally range from 20mm to 100mm
P50 50mm PVC conduit
P100 100mm PVC conduit
A100 100mm asbestos cement conduit


Some Examples of how to read Telstra Plans

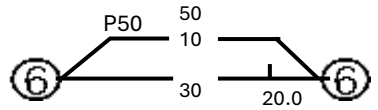

One 50mm PVC conduit (P50) containing a 50-pair and a 10-pair cable between two 6 pits. approximately 20.0m apart, with a direct buried 30-pair cable along the same route.

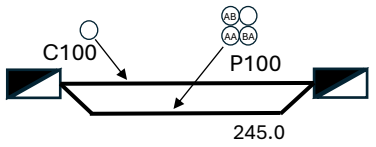

Two separate conduit runs between two footway access chambers (manholes) approximately 245m apart A nest of four 100mm PVC conduits (P100) containing assorted cables in three ducts (one being empty) and one empty 100mm concrete duct (C100) along the same route.

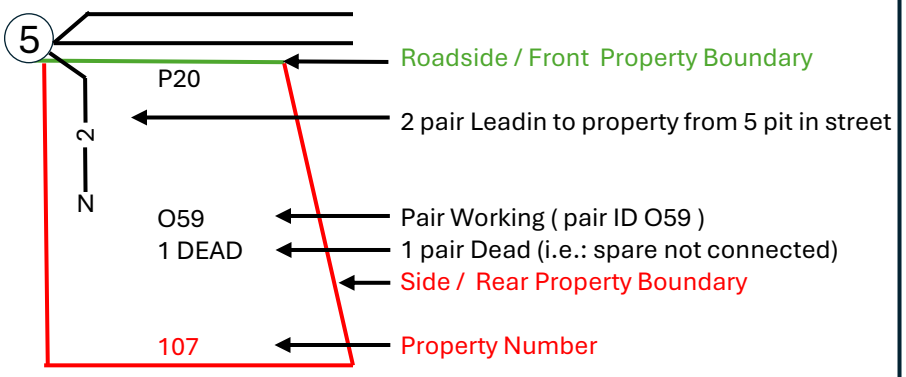

The 5 Ps of Safe Excavation

https://www.byda.com.au/before-you-dig/best-practice-guides/

Plan

Plan your job. Use the BYDA service at least one day before your job is due to begin, and ensure you have the correct plans and information required to carry out a safe project.

Prepare

Prepare by communicating with asset owners if you need assistance. Look for clues onsite. Engage a Certified Locator.

Pothole

Potholing is physically sighting the asset by hand digging or hydro vacuum extraction.

Protect

Protecting and supporting the exposed infrastructure is the responsibility of the excavator. Always erect safety barriers in areas of risk and enforce exclusion zones.

Proceed

Only proceed with your excavation work after planning, preparing, potholing (unless prohibited), and having protective measures in place.

TOOWOOMBA REGION
Rich traditions. Bold ambitions.

Job # 54681545
Seq # 282065466
Provided by Toowoomba Regional Council

BEFORE YOU DIG
www.byda.com.au



Legend

- BYDA Enquiry Area
- Detailed Map Page
- No Toowoomba Regional Council assets in this section of the dig site

Whilst all due care has been taken in the preparation of this plan / information, the accuracy of the provided information cannot be guaranteed.

All information MUST be verified on site. Please refer any discrepancies to Toowoomba Regional Council by phoning 131 872.

No part of this plan is to be reproduced without Toowoomba Regional Council permission.

Refer to the attached Disclaimer for more information.

In an emergency contact Toowoomba Regional Council on 131 TRC (131 872)

Index Sheet

0 25 50 100 m


N

Scale 1:2,500

TOOWOOMBA REGION
Rich traditions. Bold ambitions.

Job # 54681545
Seq # 282065466
Provided by Toowoomba Regional Council

BEFORE YOU DIG
www.byda.com.au

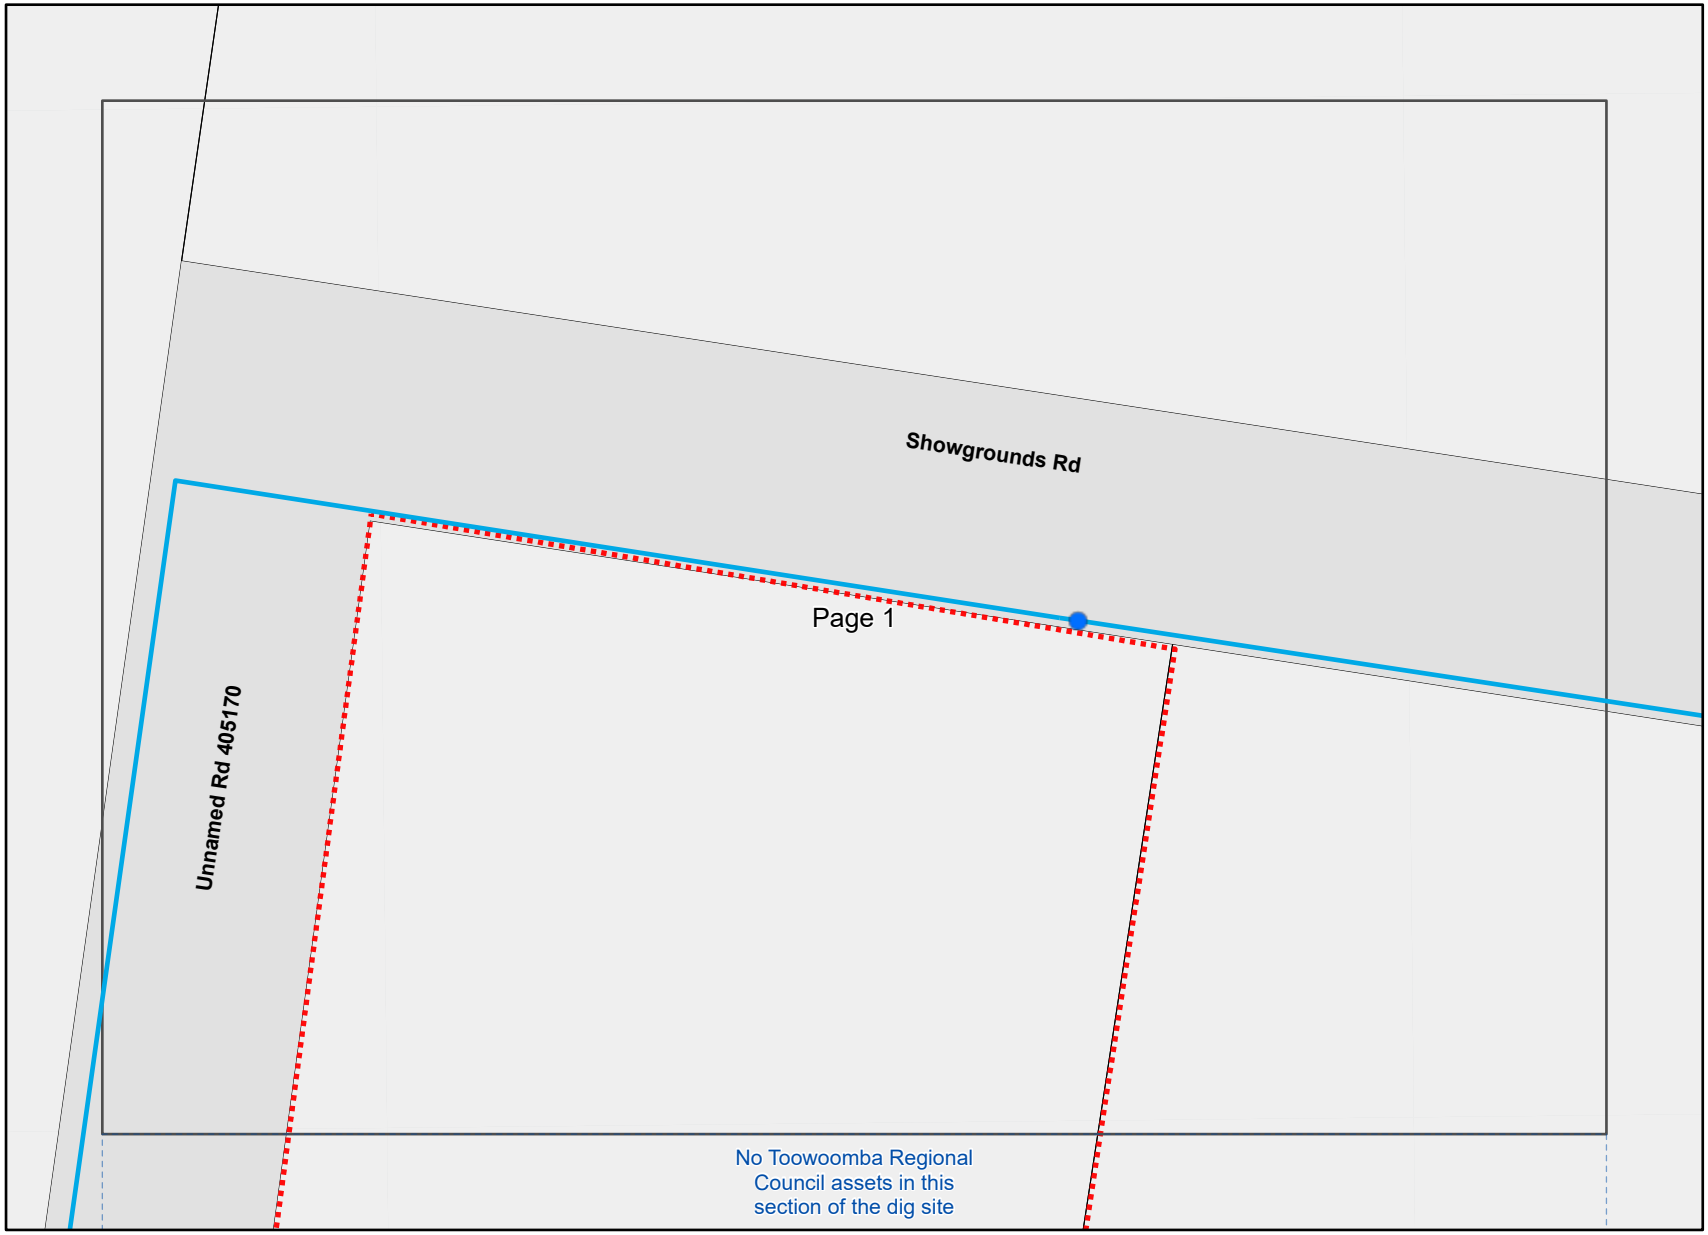

Legend

- BYDA Enquiry Area
- Water Hydrant
- Reticulation Main

Whilst all due care has been taken in the preparation of this plan / information, the accuracy of the provided information cannot be guaranteed.

All information MUST be verified on site. Please refer any discrepancies to Toowoomba Regional Council by phoning 131 872.

No part of this plan is to be reproduced without Toowoomba Regional Council permission.

Refer to the attached Disclaimer for more information.

In an emergency contact Toowoomba Regional Council on 131 TRC (131 872)

05/11/26 (valid for 30 days)

0 10 20 40 m

N

Scale 1:1,000