OWNER NUBEENA BACK ROAD PTY. LTD.

FOLIO REFERENCE: C.T.'s 133012 / 1 & 2
C.T.'s 69028 / 1 & 2

GRANTEE: PART OF LOT 9604, 166.0.0, GTD. TO D.R.VICARY, PART OF LOT 12716, 91.0.0, GTD. TO T.WRIGHT & PART OF LOT 10616 GTD. TO W.H.~~CARPENTER~~ CHARPENTIER

PLAN OF SURVEY

BY SURVEYOR Anthony Owen Carrick
Brooks Lark & Carrick, Surveyors
175 Collins Street Hobart

PEMBROKE - KOONYA

SCALE : 1: 5000

REGISTERED NUMBER
SP152634

APPROVED 31 OCT 2007
EFFECTIVE FROM
Alice Kawa
Recorder of Titles


MAPSHEET MUNICIPAL CODE No. 126 (5522)(5623)

LAST UPI No. GFZ 07 , GFZ08 FSY78 , FSY79

LAST PLAN P133012 , P69028

ALL EXISTING SURVEY NUMBERS TO BE CROSS REFERENCED ON THIS PLAN

LOT 5 COMPILED FROM CT133012-1 & THIS SURVEY

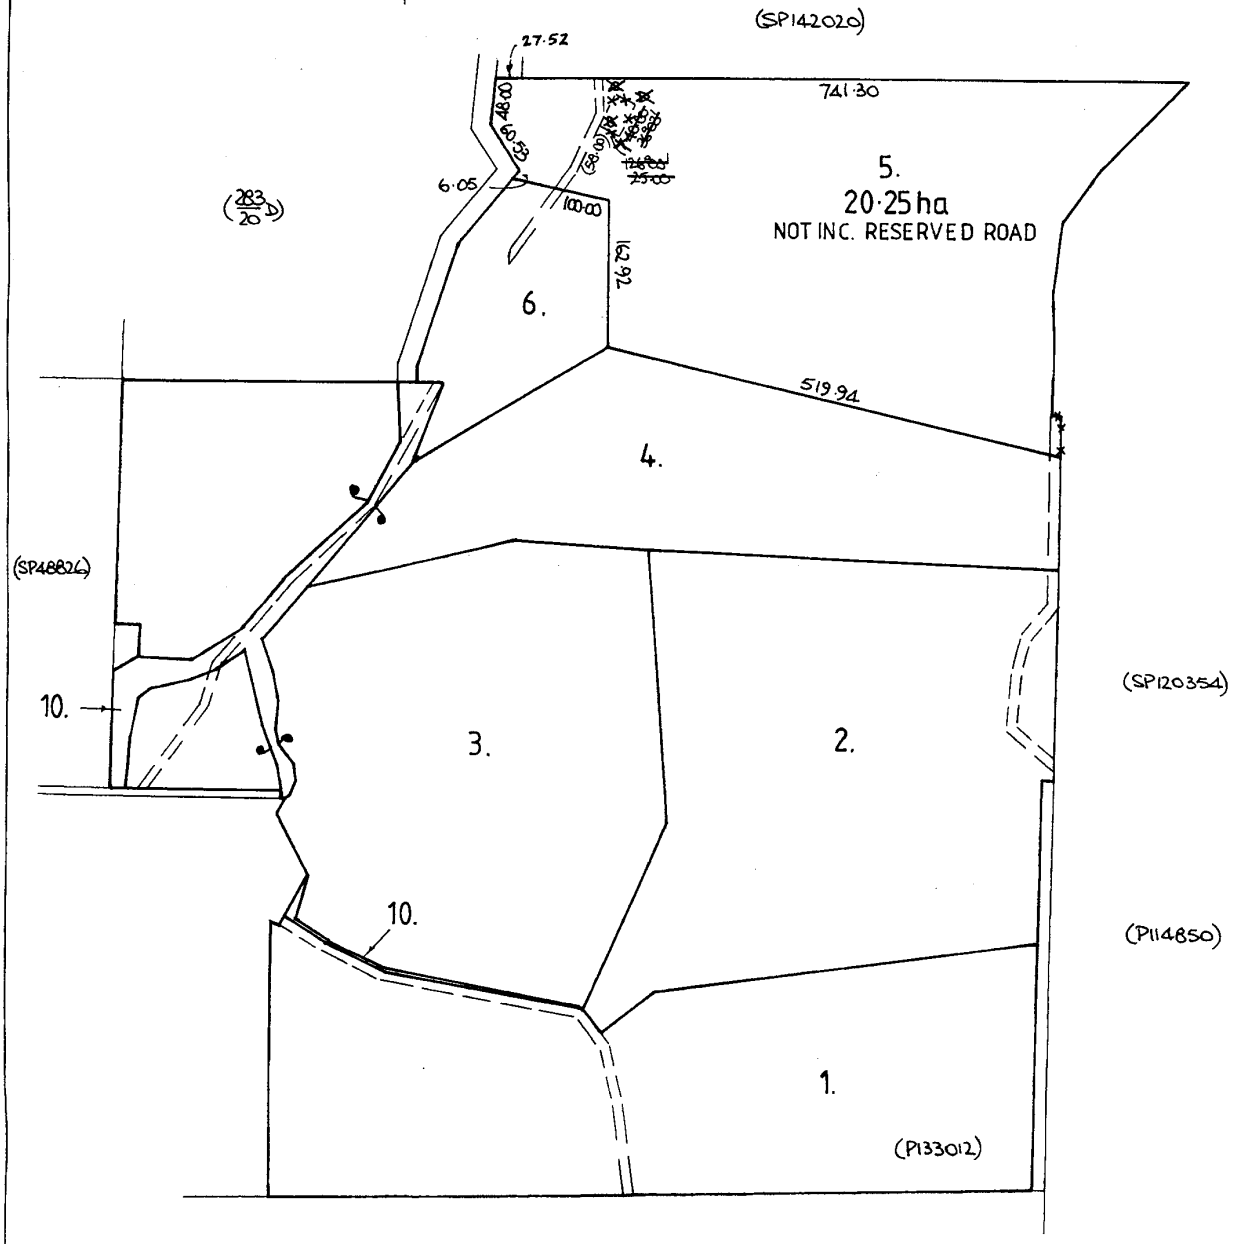

(SP49172)

C82690 REQUEST TO AMEND SP152634

BUILDING ENVELOPE 'ABCD' DELETED FROM LOT 5 PURSUANT TO SECTION 103 LOCAL GOVERNMENT (BUILDING AND MISCELLANEOUS PROVISIONS) ACT 1993

Alice Kawa
RECORDER OF TITLES

15/4/2013
DATE

COUNCIL DELEGATE

29 AUG 2007
DATE

PLAN OF SURVEY
ANNEXURE SHEET
Sheet 1 of 3 Sheets


OWNERS NUBEENA BACK ROAD PTY.LTD.
FOLIO REFERENCE SEE FACE PLAN
SCALE 1: 3000 LENGTHS IN METRES

Registered Number
SP 152634

SIGNED FOR IDENTIFICATION PURPOSES
Council Delegate
29 AUG 2007
Date

THIS ANNEXURE SHEET FORMS PART OF THE ATTACHED INDEX PLAN. THE SURVEYORS CERTIFICATE EXTENDS TO THE DETAILS ON THIS SHEET.
Registered Land Surveyor
02/06/05
Date

APPROVED
EFFECTIVE FROM 31 OCT 2007
Alice Kawa
Recorder of Titles

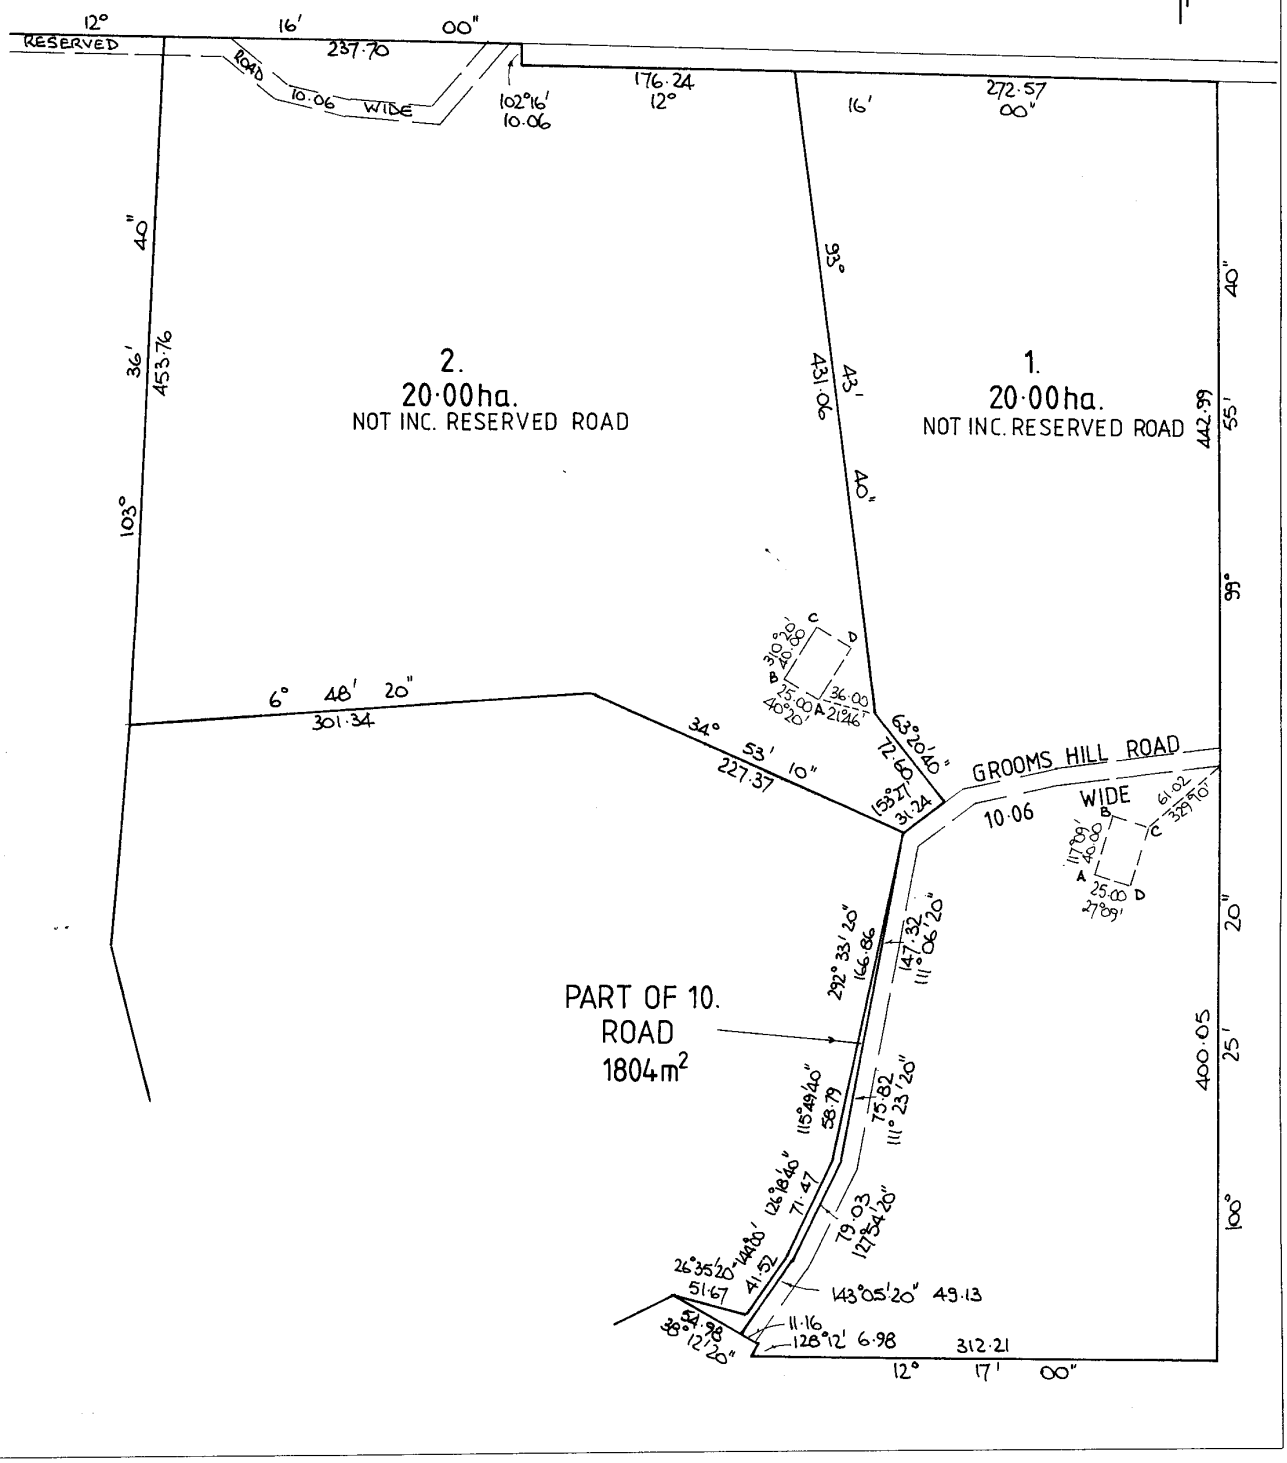

PLAN OF SURVEY
ANNEXURE SHEET
Sheet 2 of 3 Sheets


OWNERS NUBEENA BACK ROAD PTY.LTD.
FOLIO REFERENCE SEE FACE PLAN
SCALE 1: 3000 LENGTHS IN METRES

Registered Number
SP 152634

SIGNED FOR IDENTIFICATION PURPOSES
Council Delegate
29 AUG 2007
Date

THIS ANNEXURE SHEET FORMS PART OF THE ATTACHED INDEX PLAN. THE SURVEYORS CERTIFICATE EXTENDS TO THE DETAILS ON THIS SHEET.
Registered Land Surveyor
02/06/05
Date

APPROVED
EFFECTIVE FROM 31 OCT 2007
Recorder of Titles

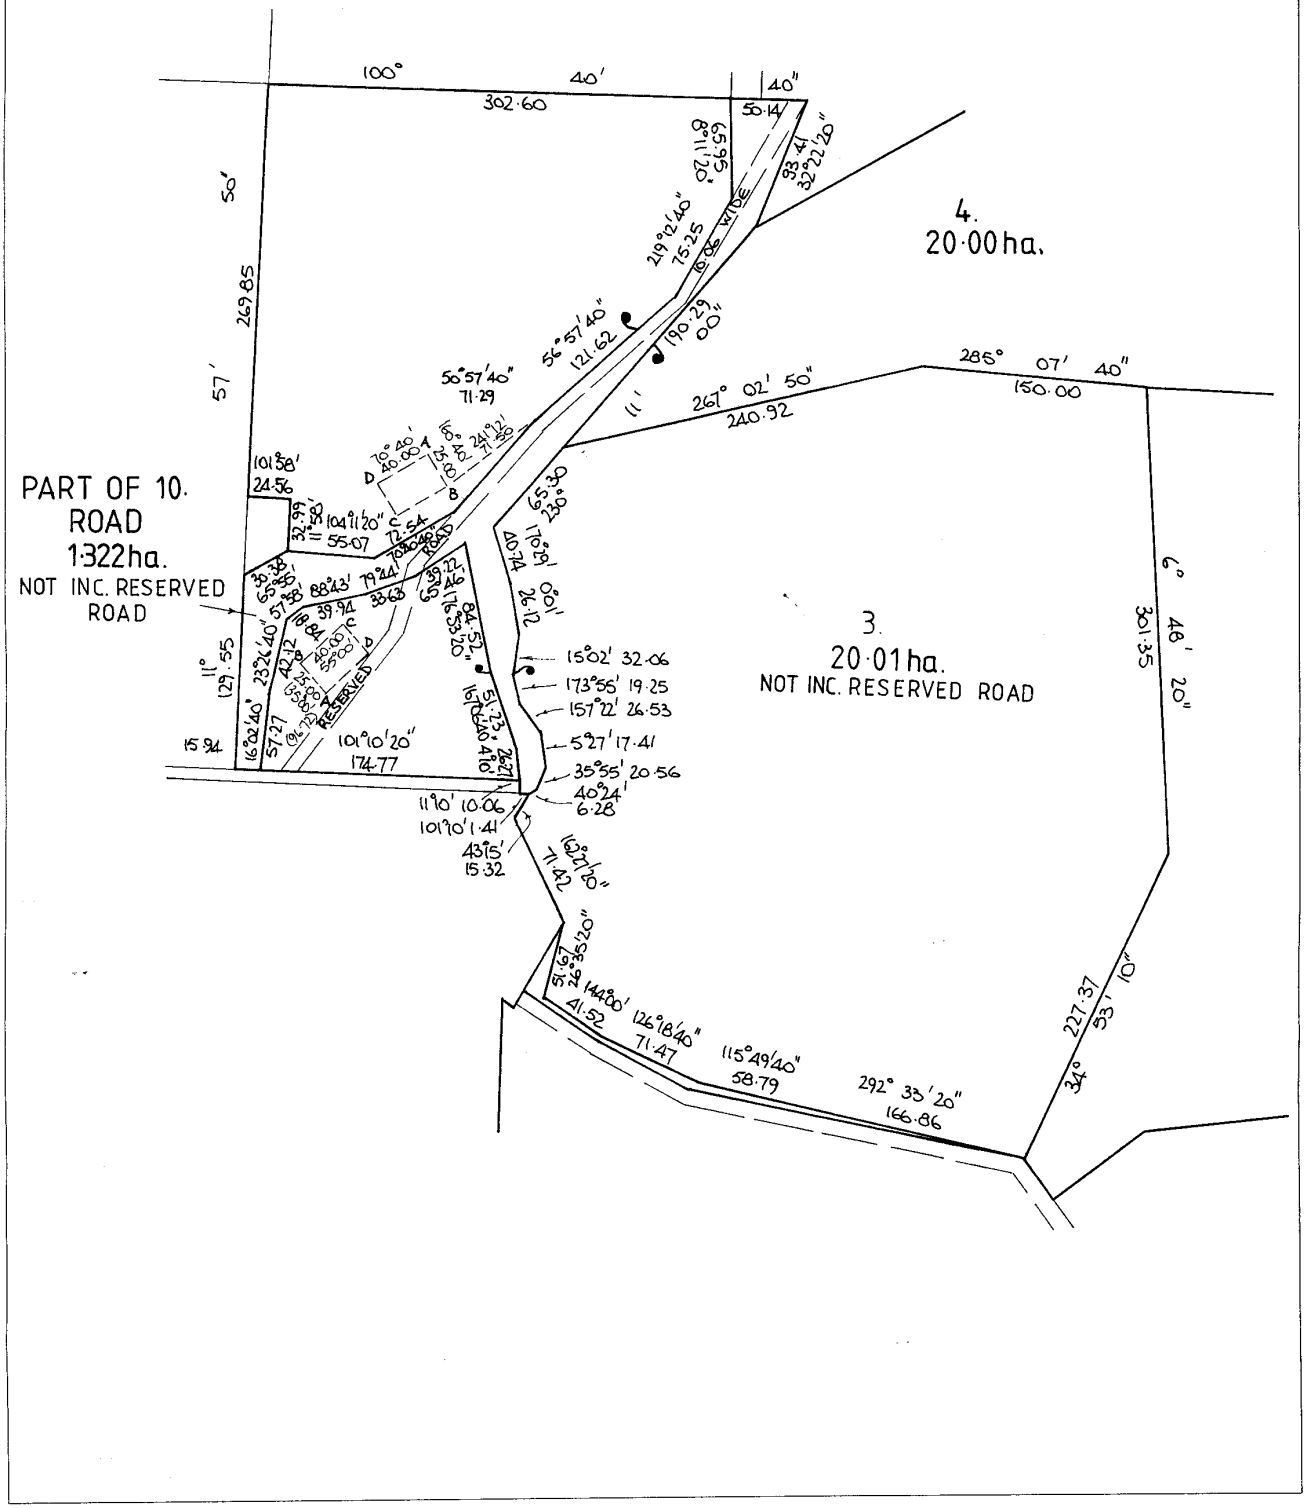

PLAN OF SURVEY ANNEXURE SHEET Sheet3 of 3 Sheets	OWNERS NUBEENA BACK ROAD PTY.LTD. FOLIO REFERENCE SEE FACE PLAN SCALE 1: 3000 LENGTHS IN METRES	Registered Number SP 152634
SIGNED FOR IDENTIFICATION PURPOSES Council Delegate 29 AUG 2007 Date	THIS ANNEXURE SHEET FORMS PART OF THE ATTACHED INDEX PLAN. THE SURVEYORS CERTIFICATE EXTENDS TO THE DETAILS ON THIS SHEET. Registered Land Surveyor 02/06/05 Date	APPROVED 31 OCT 2007 EFFECTIVE FROM Alice Kawa Recorder of Titles

